Name of Work: Providing and Fixing children play equipment Allalasandra lake in Ward No. 04 and Puttenahalli Lake in ward No.02

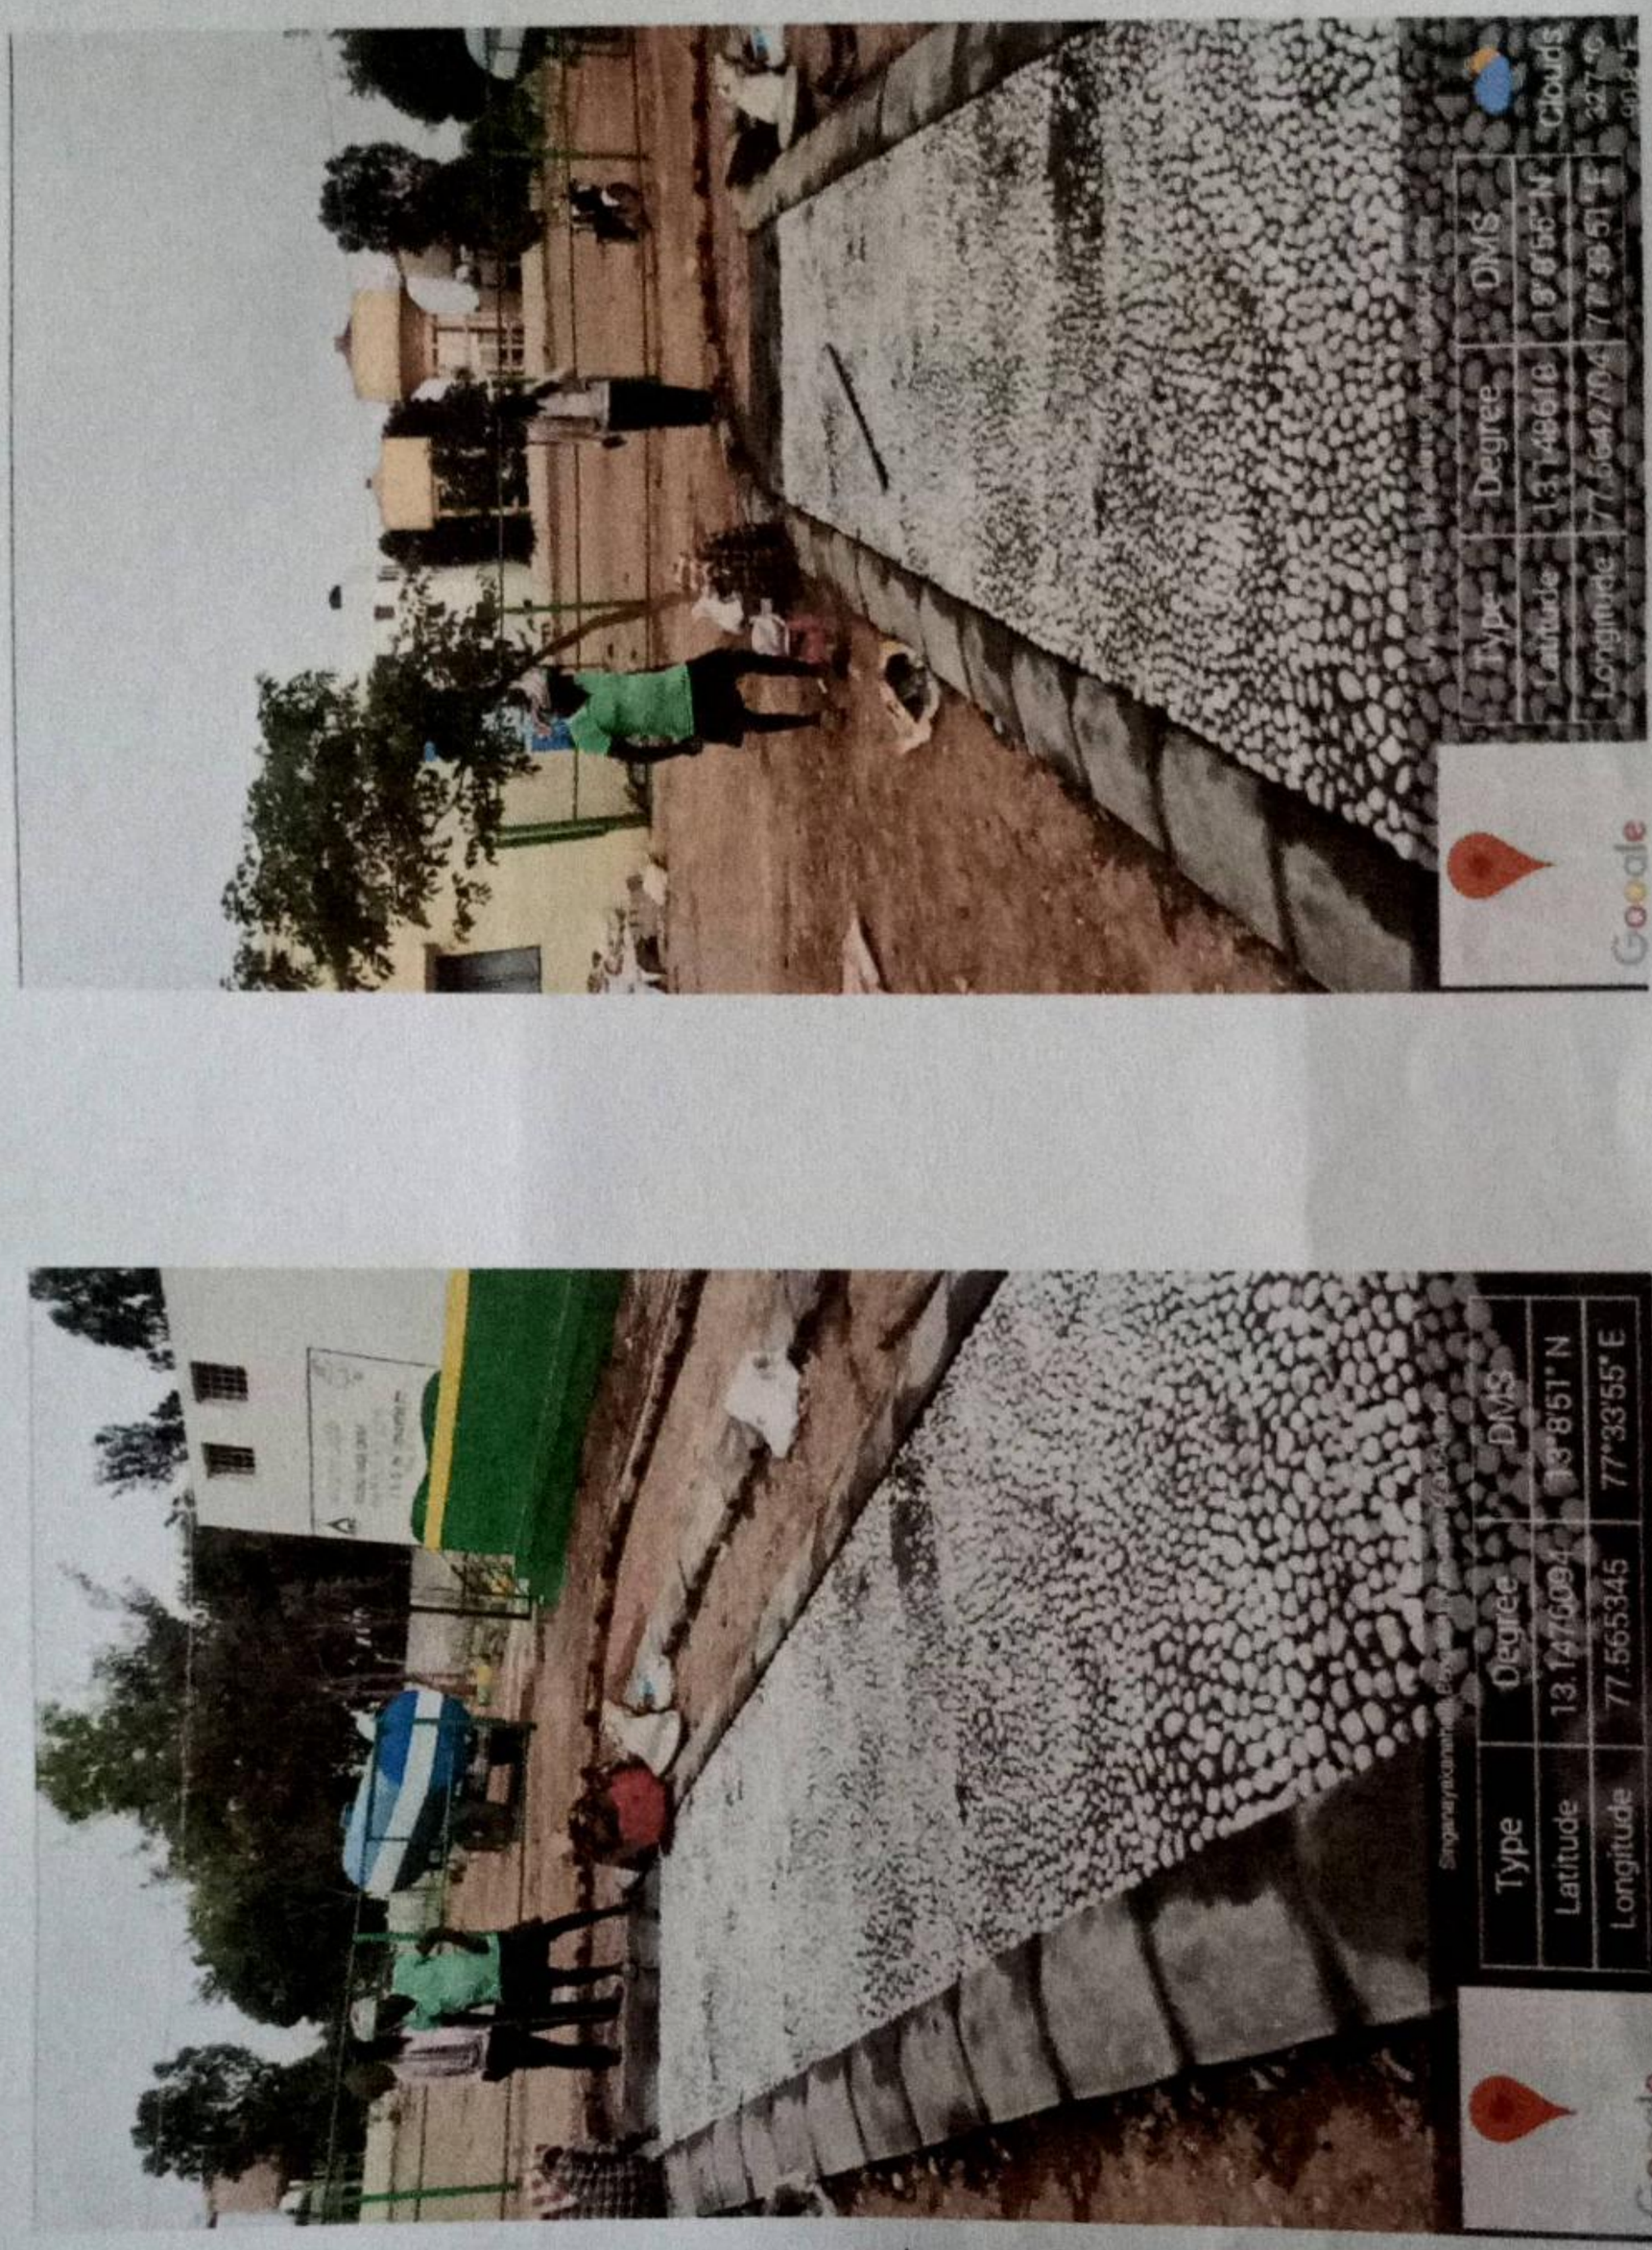

Asst. Executive Engineer
Project Division
Yelahanka Zone
BBMP, Bangalore - 92

Photos Page

Scanned by TapScanner

Name of Work: Providing and Fixing children play equipment Allalasandra lake in Ward No. 04 and Puttenahalli Lake in ward No.02

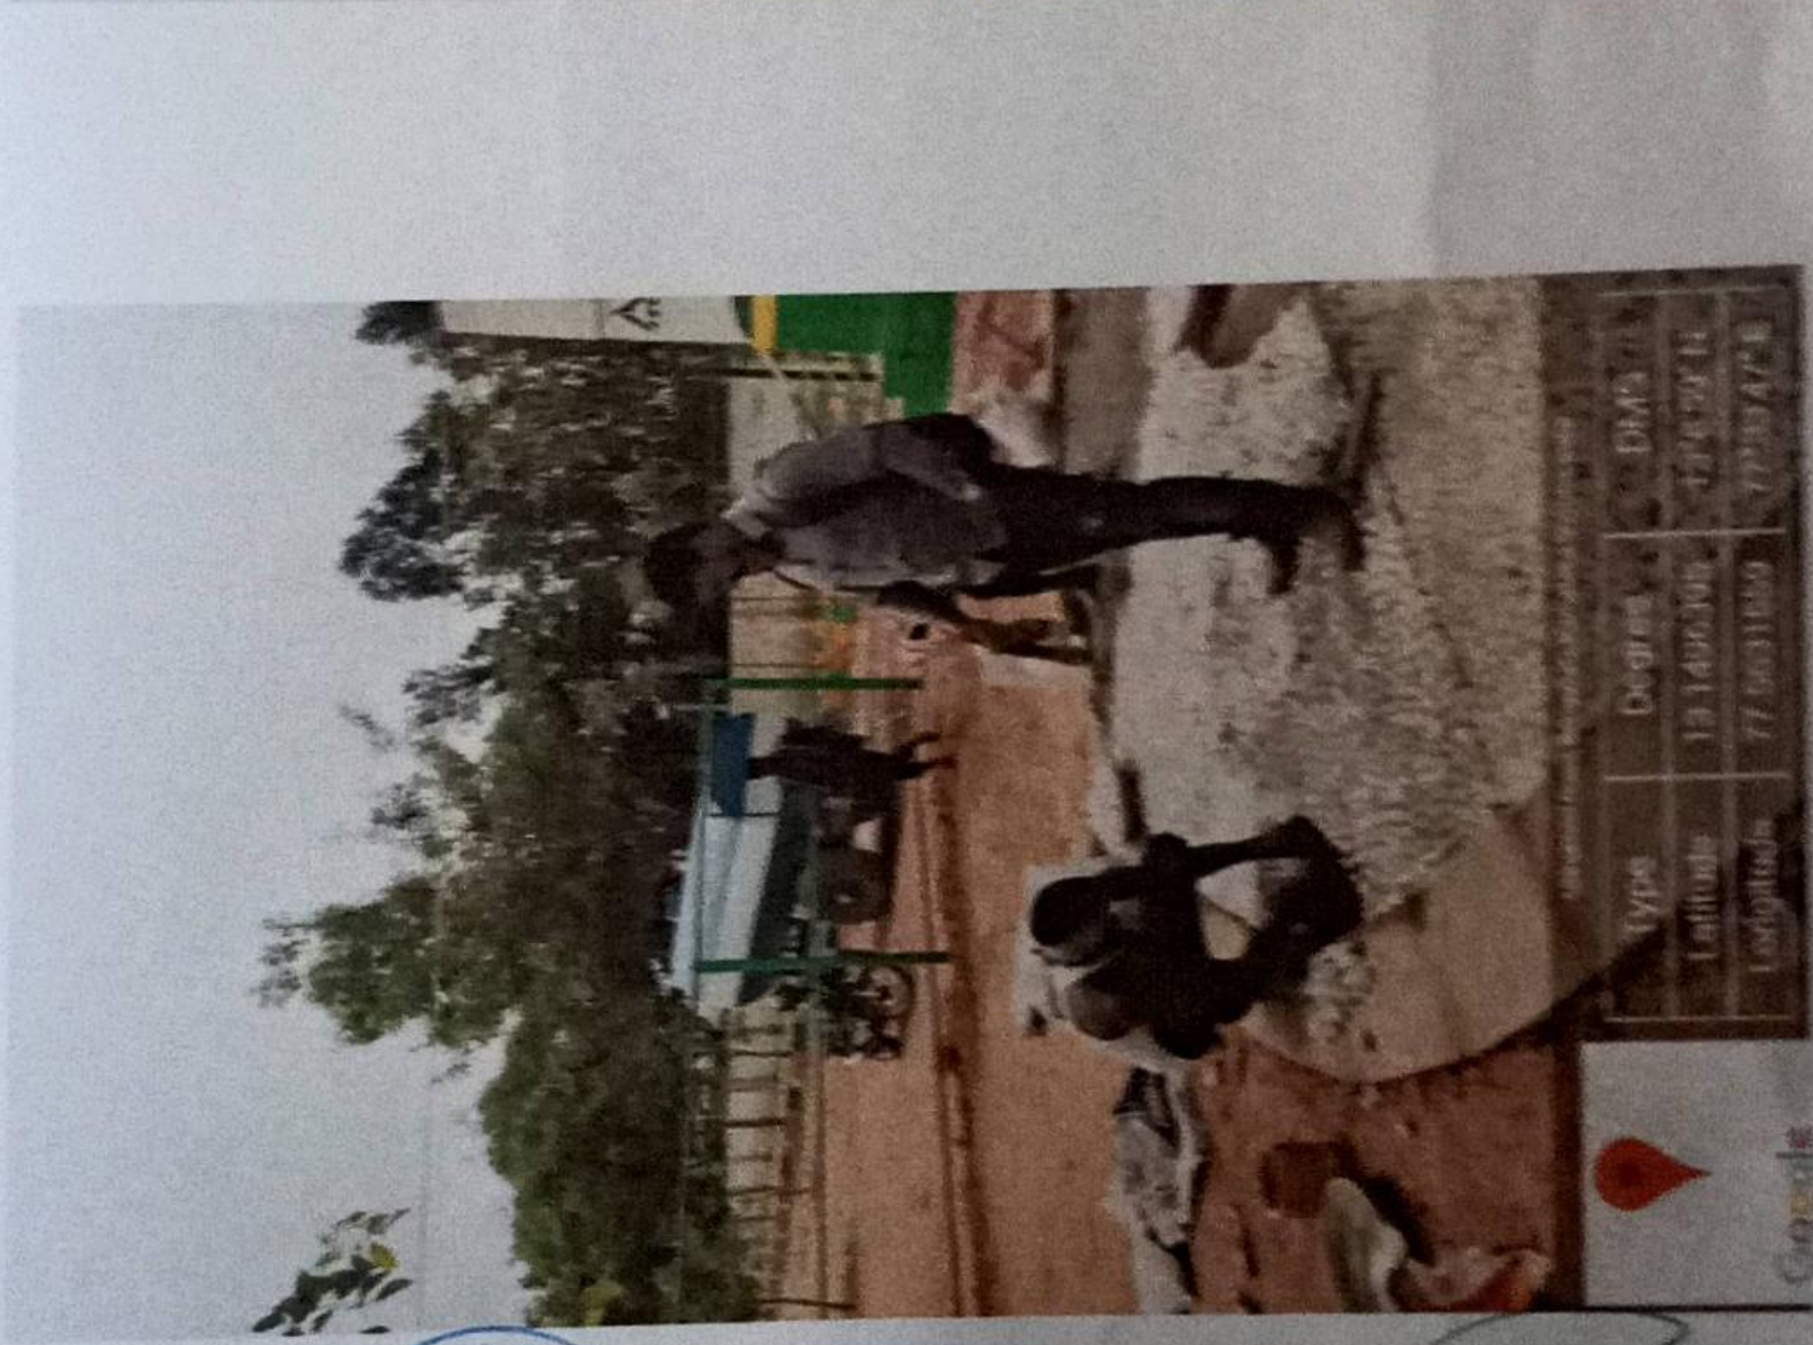

SHRIYA CONSULTANCY * CONSTRUCTION AND

Asst. Executive Engineer
Project Division
Yelahanka Zone
BBMP, Bangalore - 92

Scanned by TapScanner

Name of Work: Providing and Fixing children play equipment Allalasandra lake in Ward No. 04 and Puttenahalli Lake in ward No.02

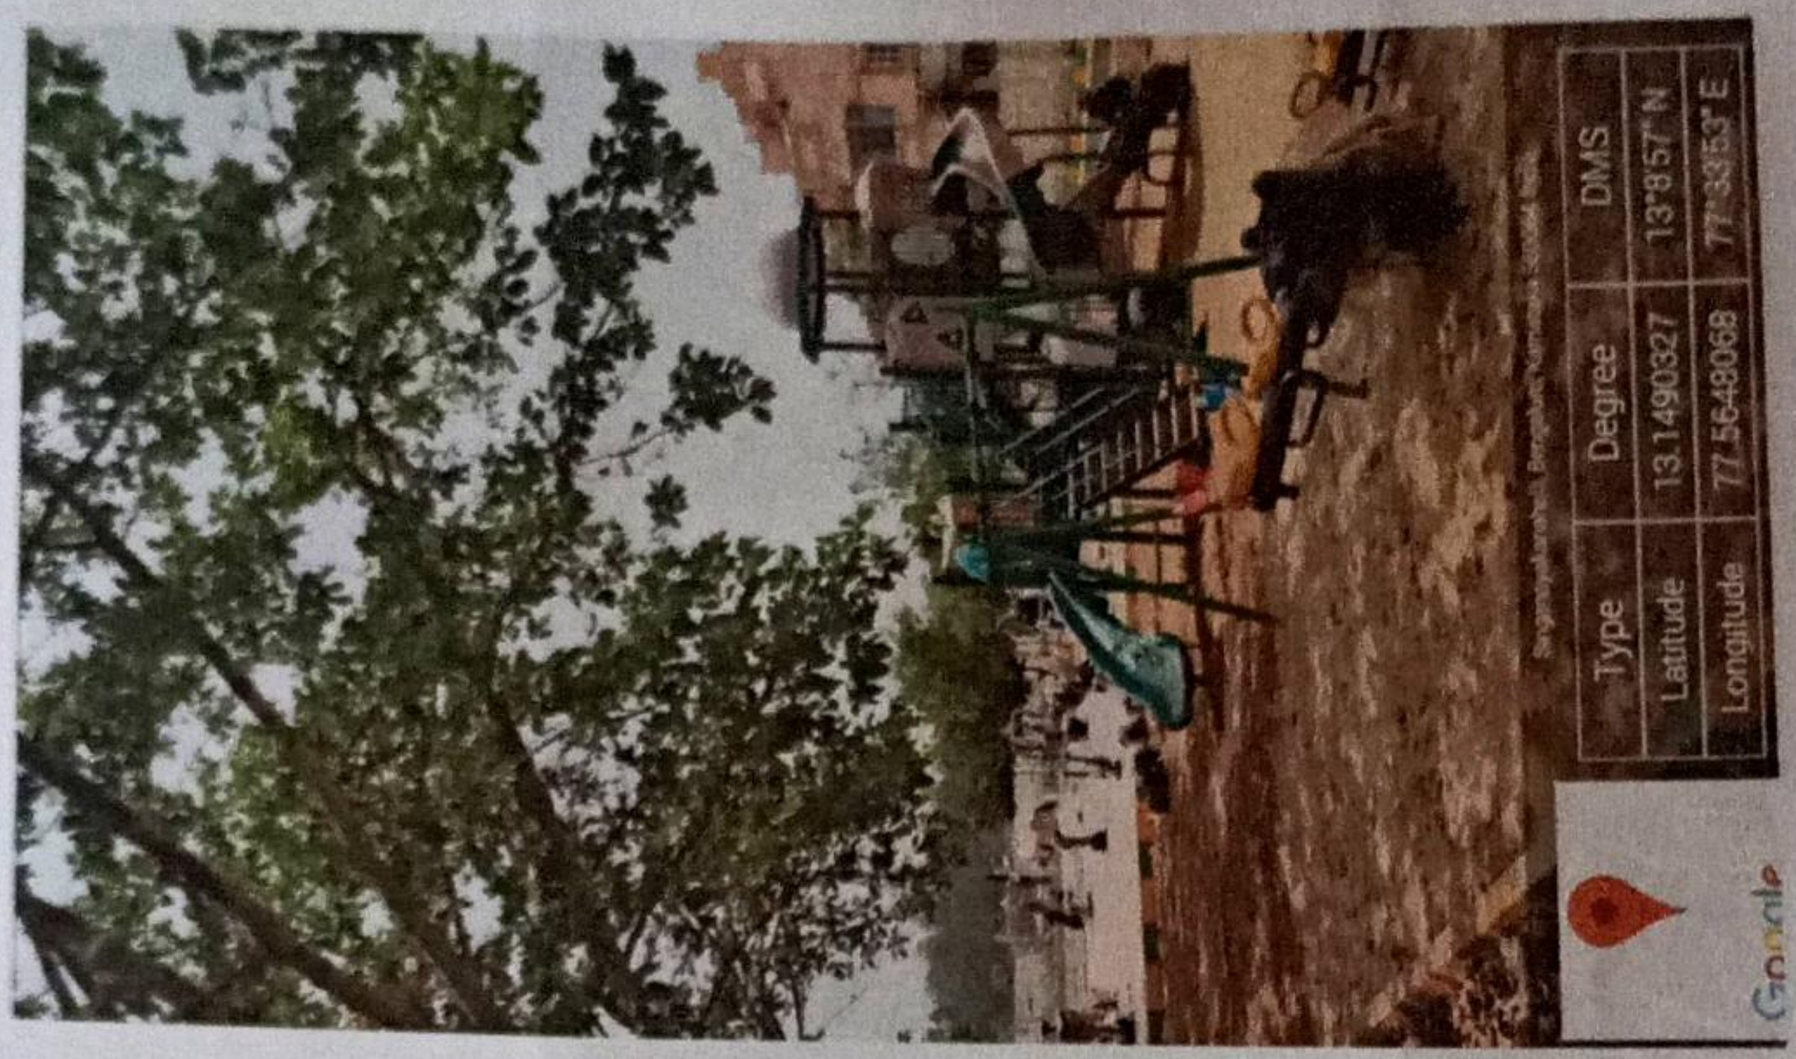

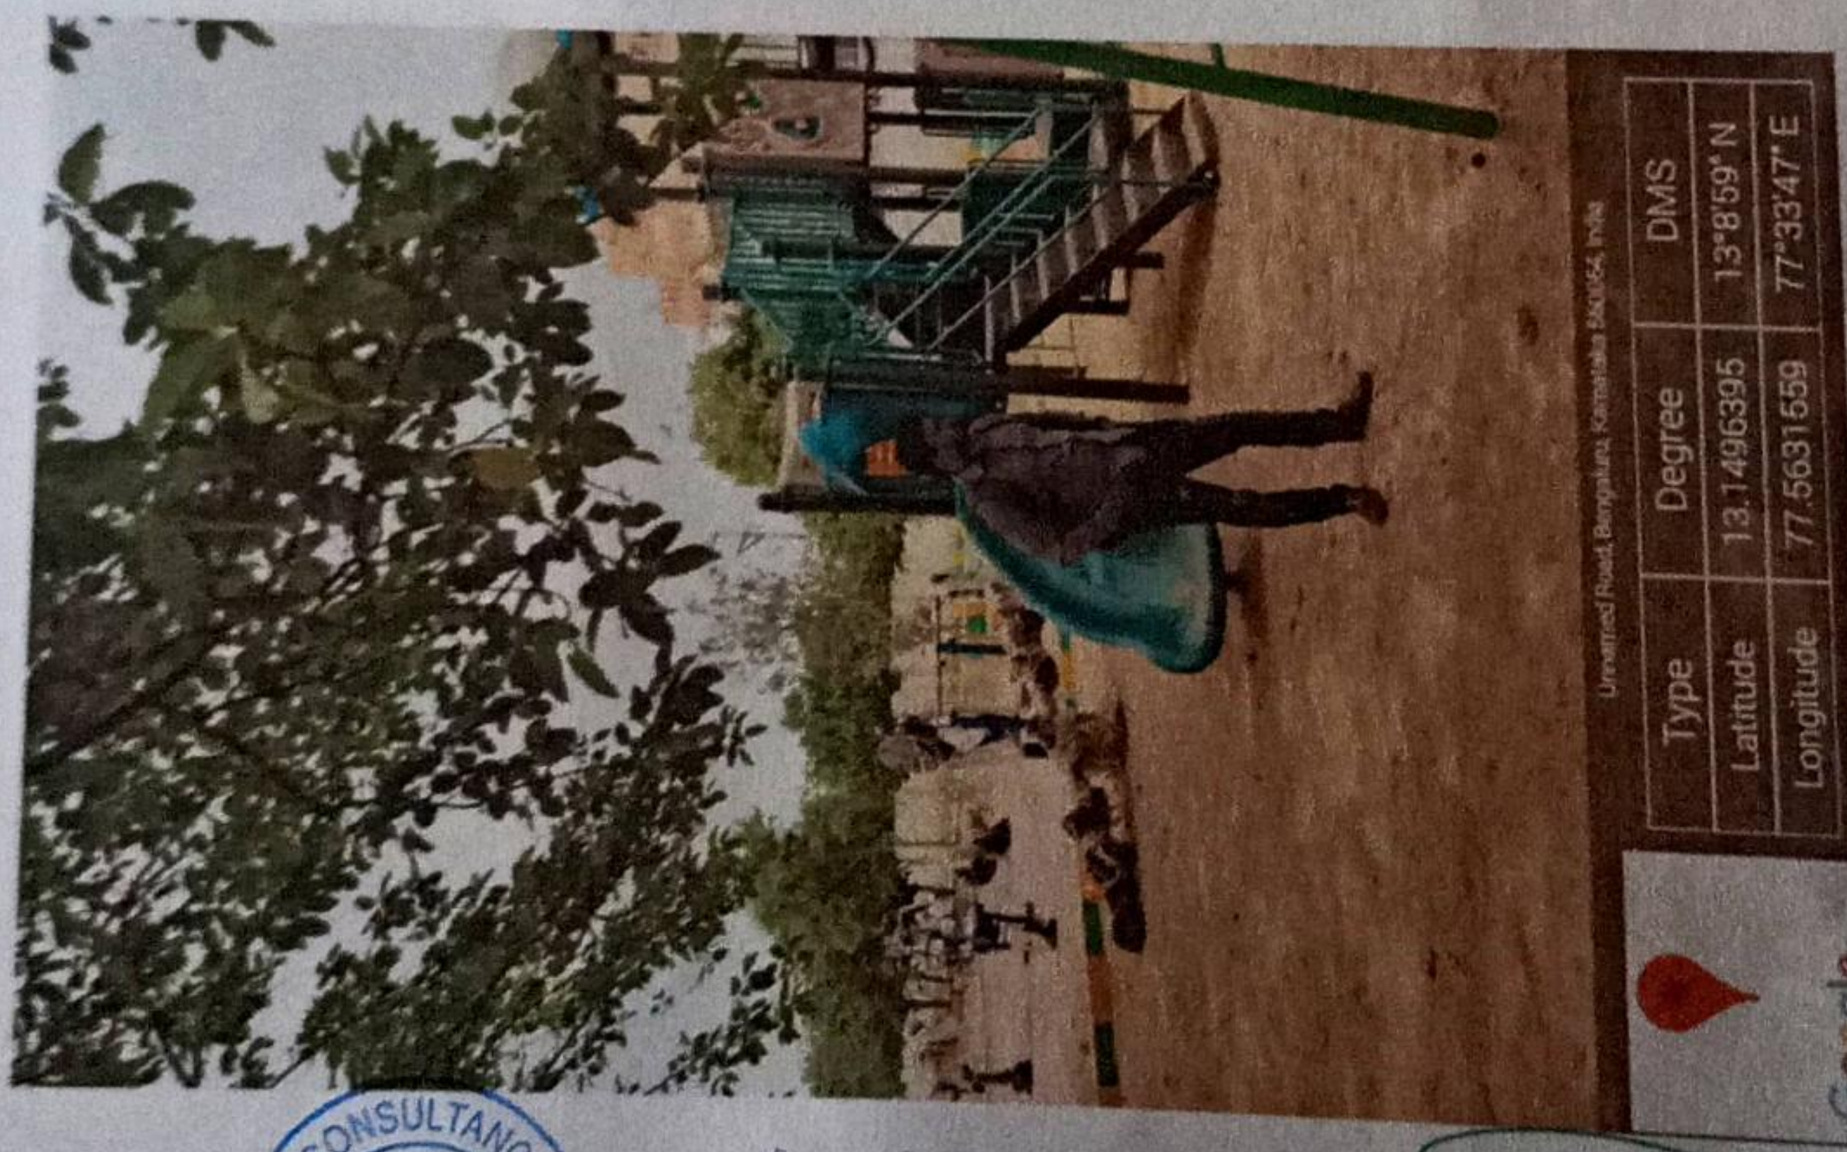

HARIKA CONSTRUCTION AND CONSULTANCY

Asst. Executive Engineer
Project Division
Yelahanka Zone
BBMP, Bangalore - 92

Photos Page

Scanned by TapScanner

Name of Work: Providing and Fixing children play equipment Allalasandra lake in Ward No. 04 and Puttenahalli Lake in ward No.02

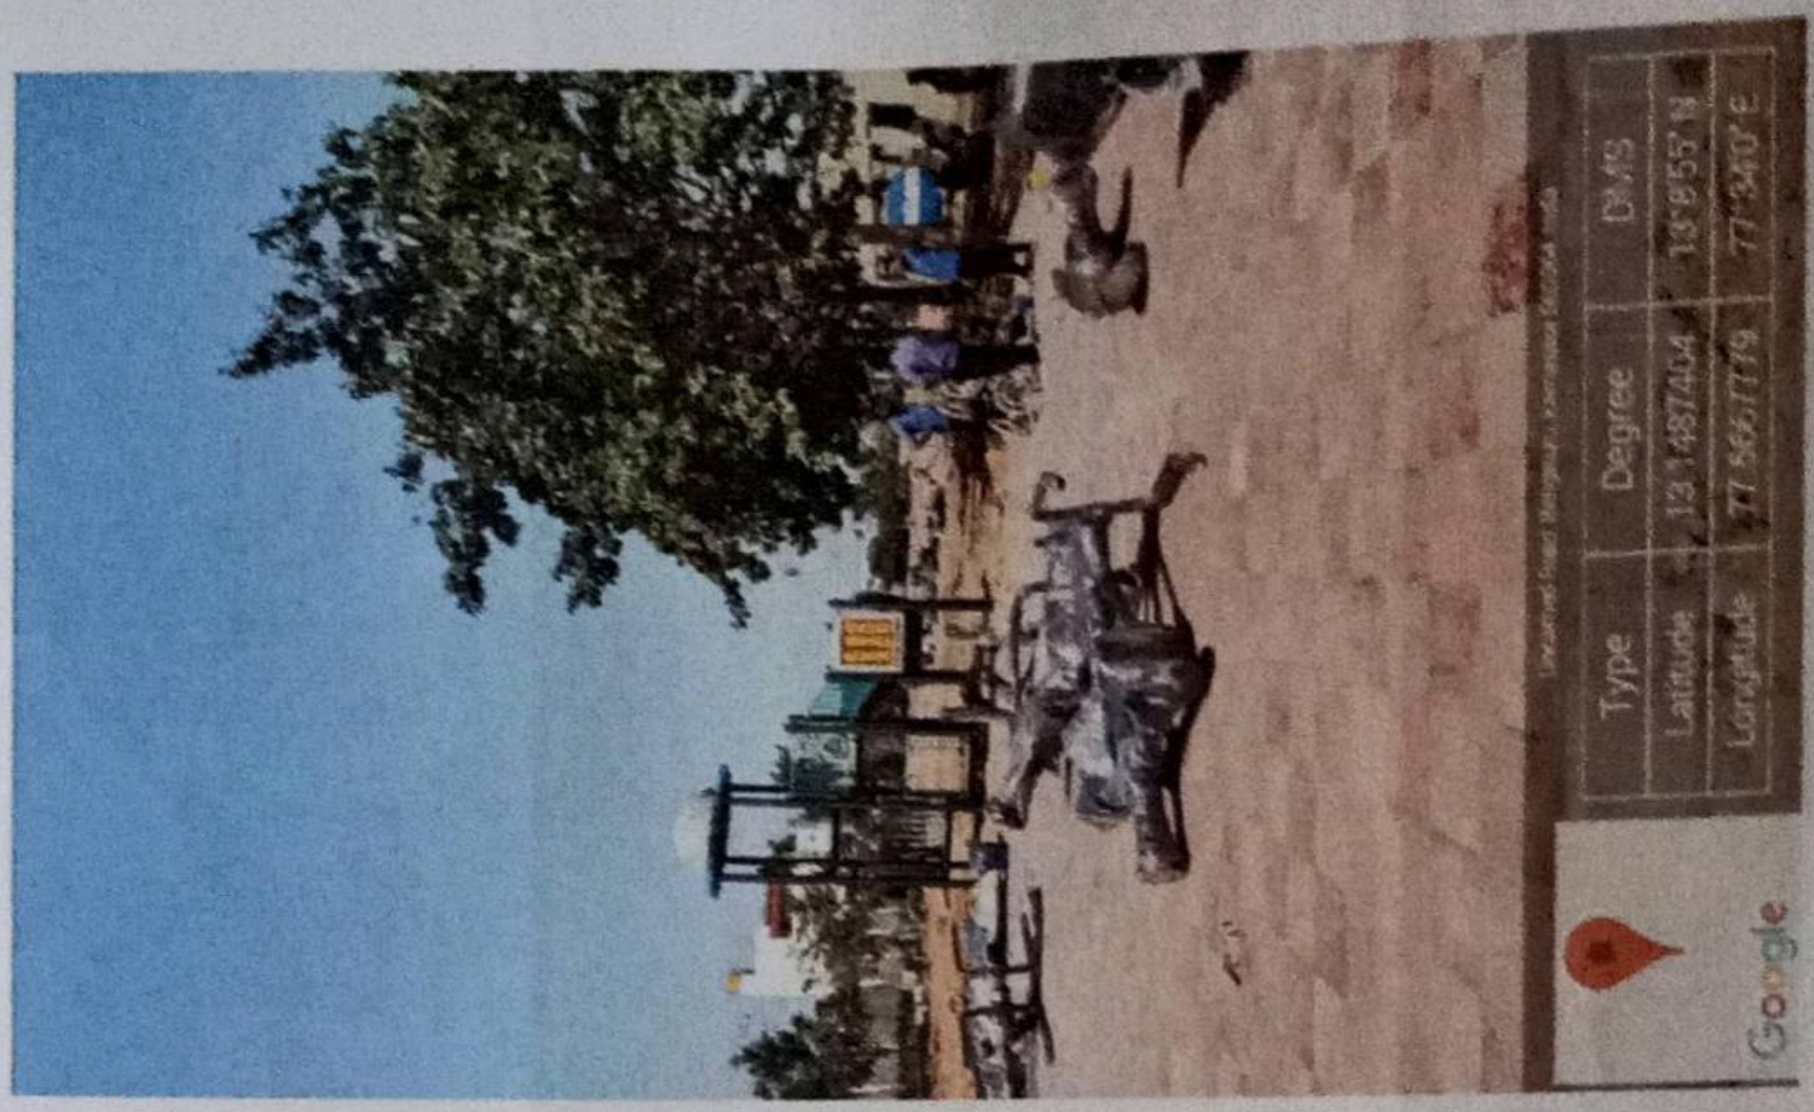

Asst. Executive Engineer
Project Division Photos Page
Yelahanka Zone
BBMP, Bangalore - 92

Scanned by TapScanner

Name of Work: Providing and Fixing children play equipment Allalasandra lake in Ward No. 04 and Puttenahalli Lake in ward No.02

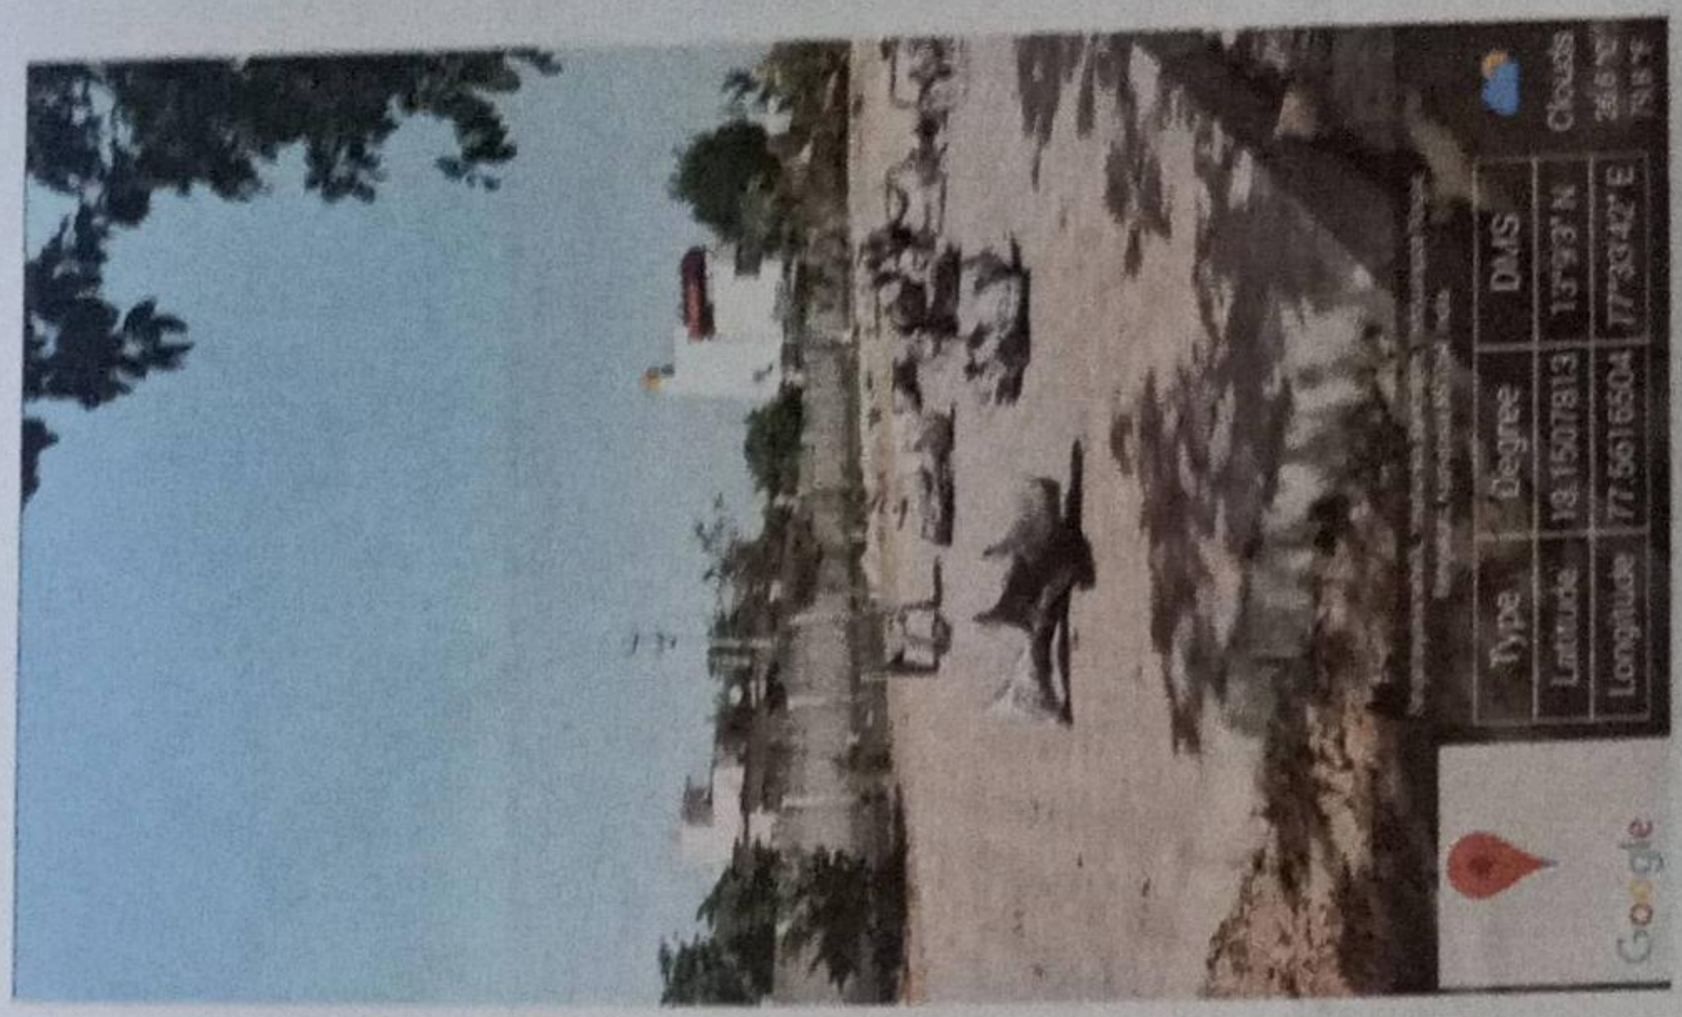

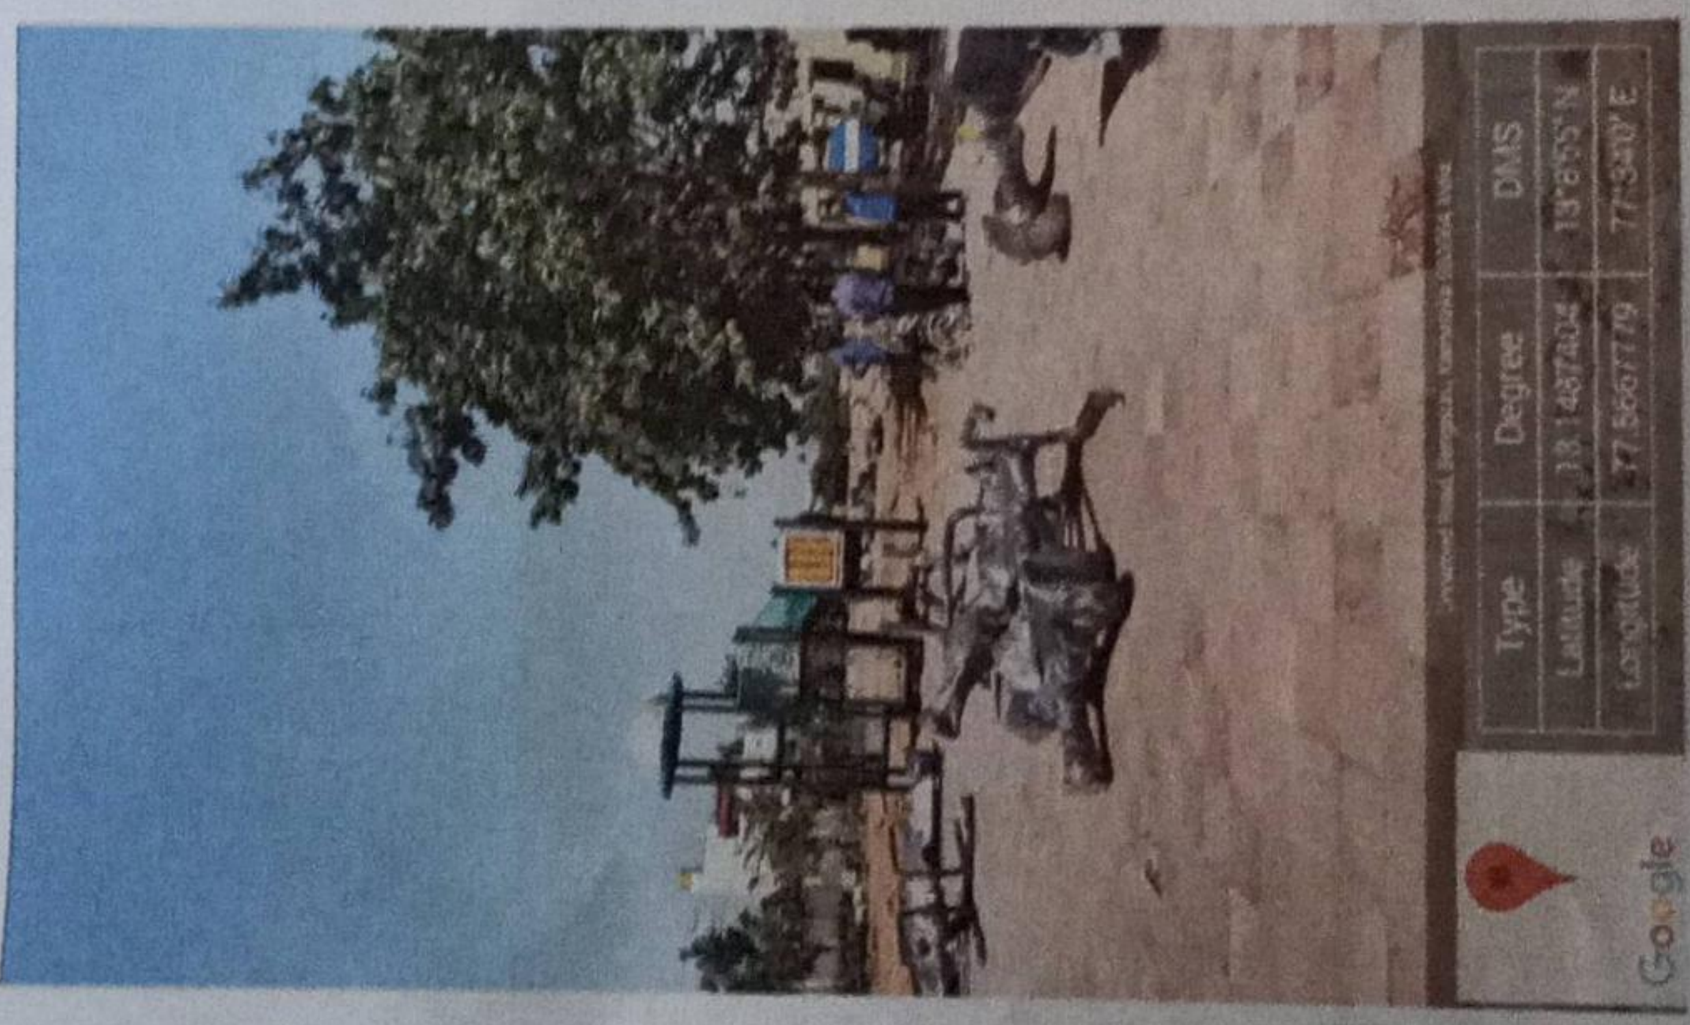

Asst. Executive Engineer Photos Page
Project Division
Yelahanka Zone
BBMP, Bangalore - 92

Scanned by TapScanner

Name of Work: Providing and Fixing children play equipment Allalasandra lake in Ward No 04 and Puttenahalli Lake in ward No.02

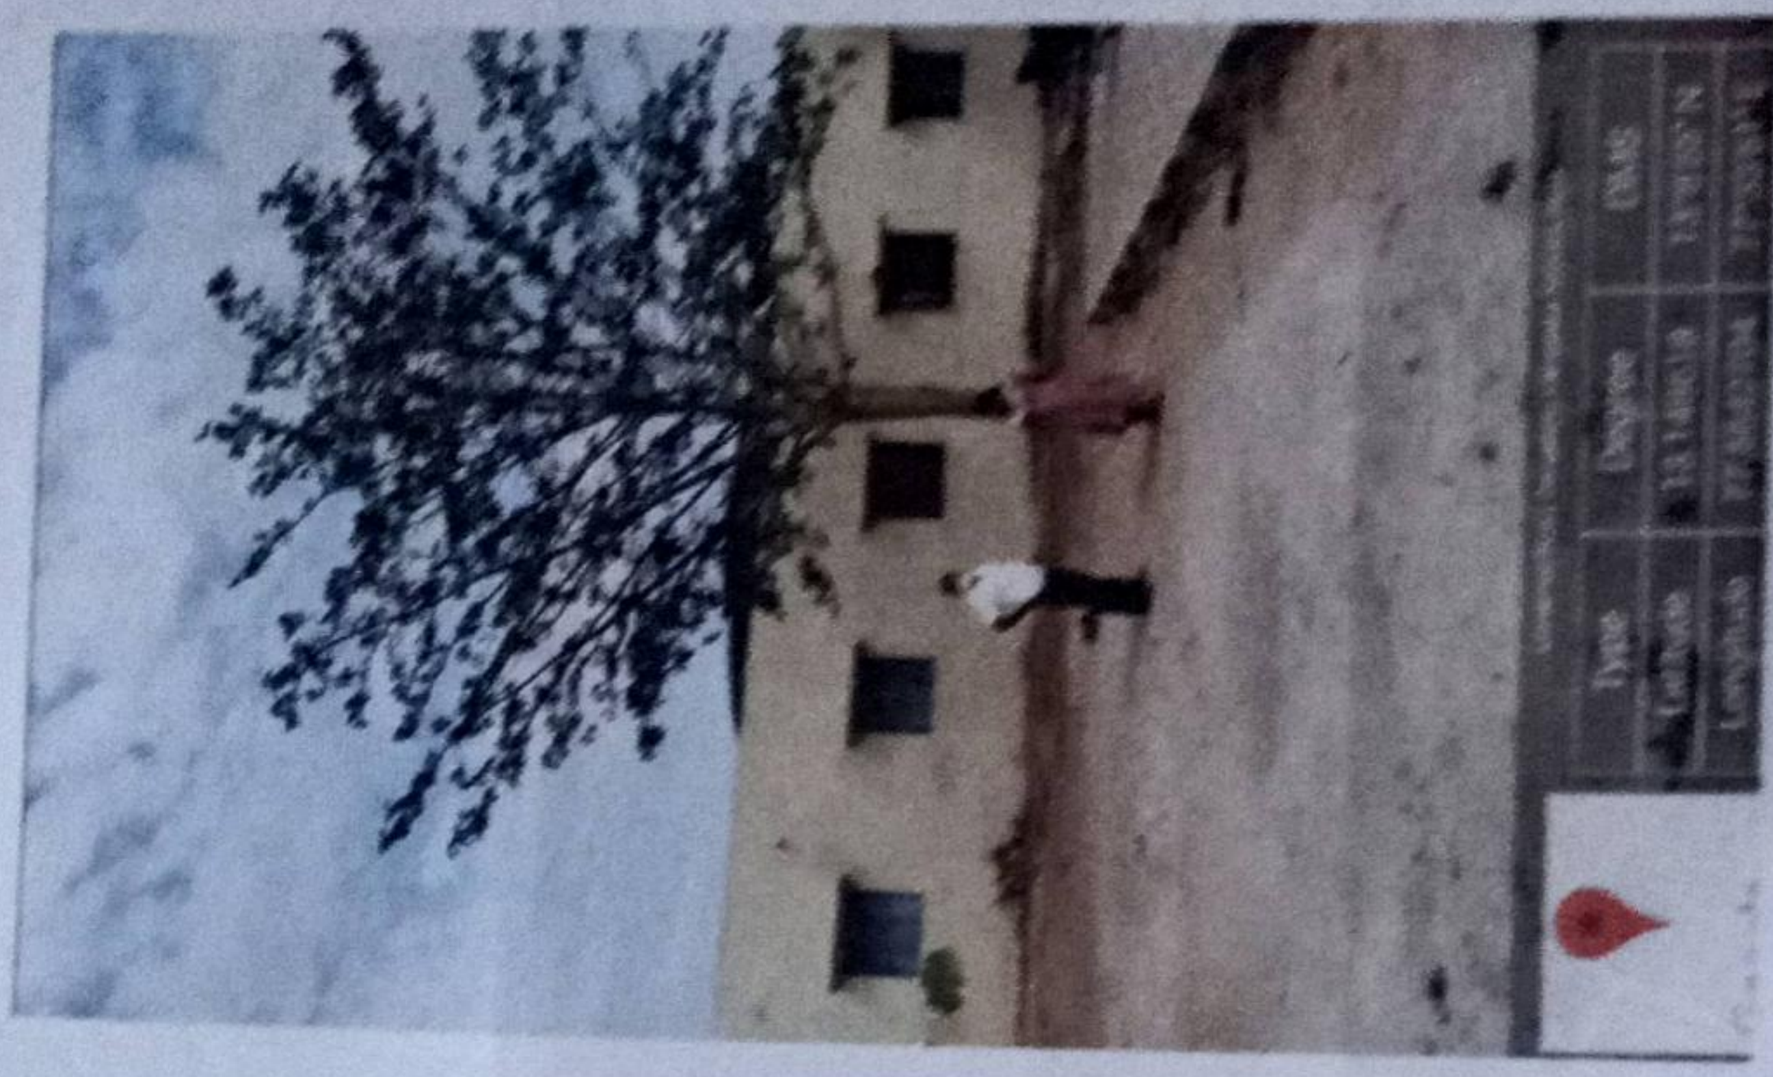

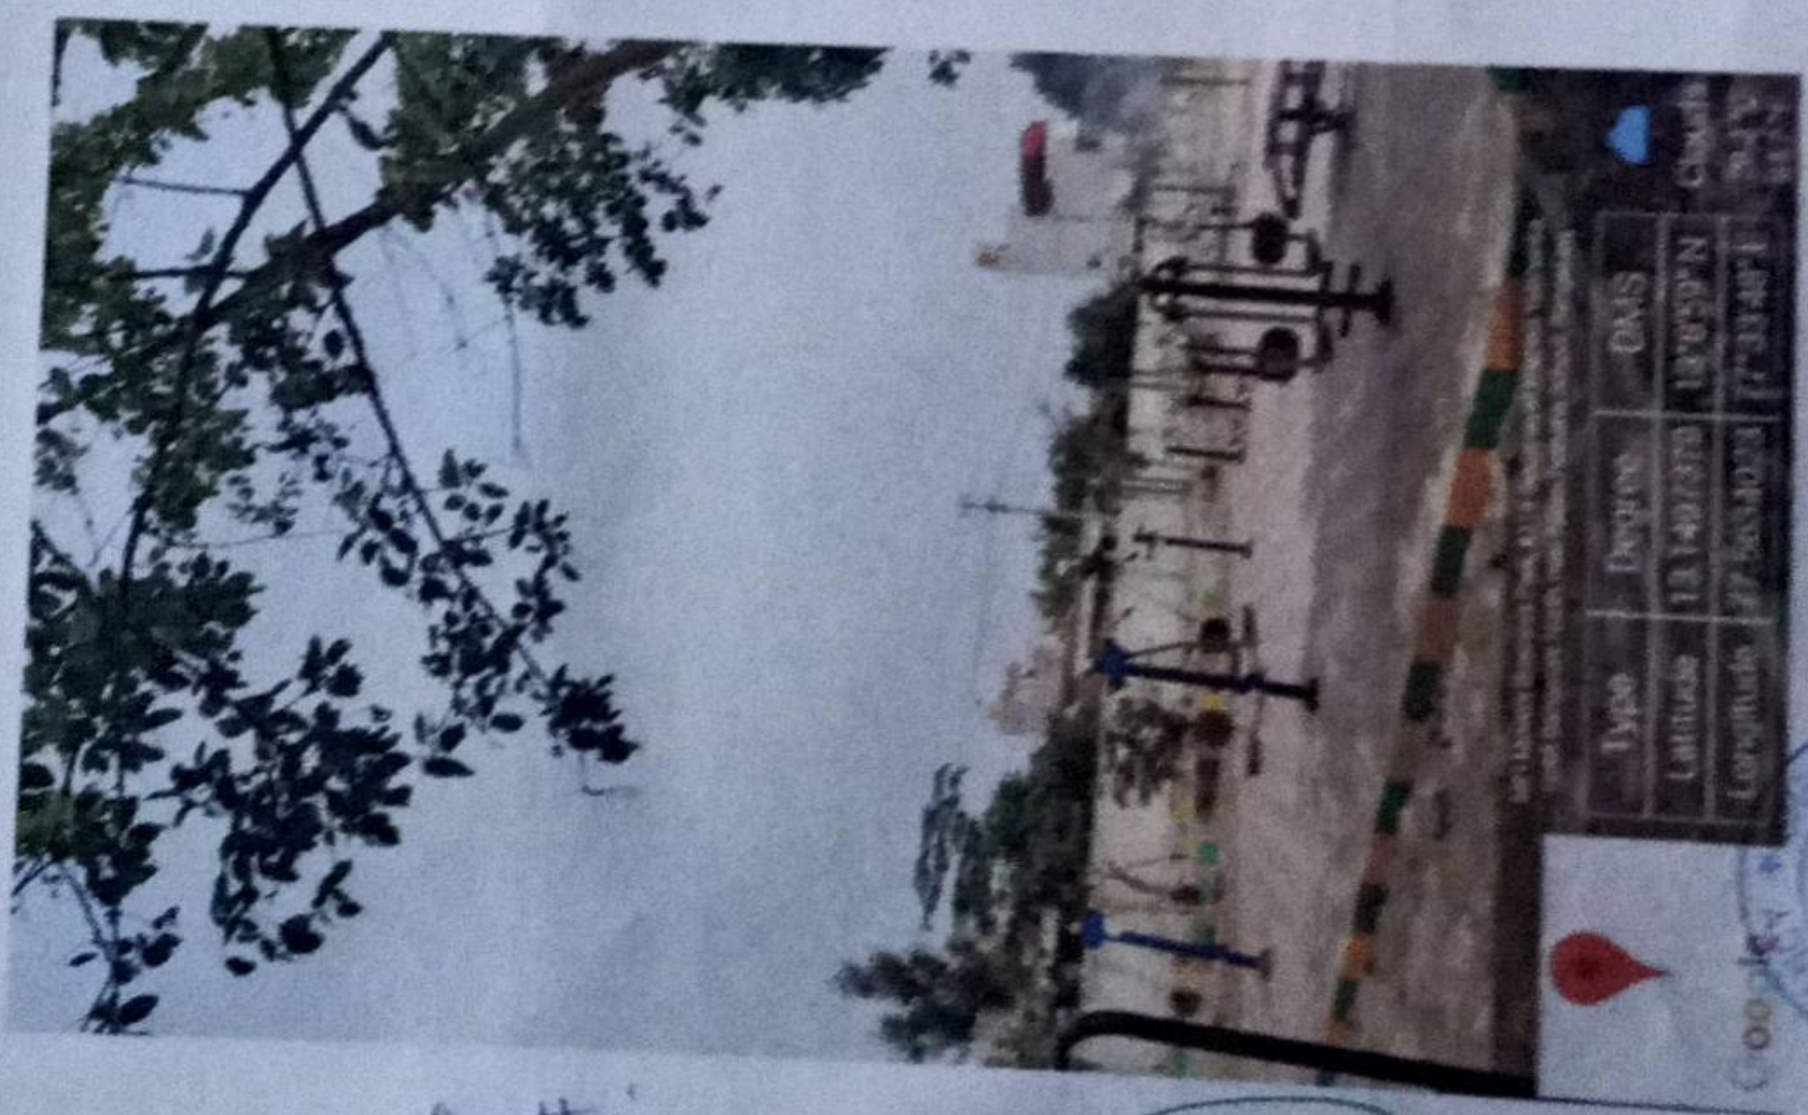

Asst. Executive Engineer
Project Division
Yelahanka Zone
BBMP, Bangalore - 92

Photos Page

Scanned by TapScanner

Name of Work: Providing and Fixing children play equipment Allalasandra lake in Ward No. 04 and Puttenahalli Lake in ward No.02

Asst. Executive Engineer
Project Division
Yelahanka Zone
BBMP, Bangalore - 92

Photos Page

Scanned by TapScanner